
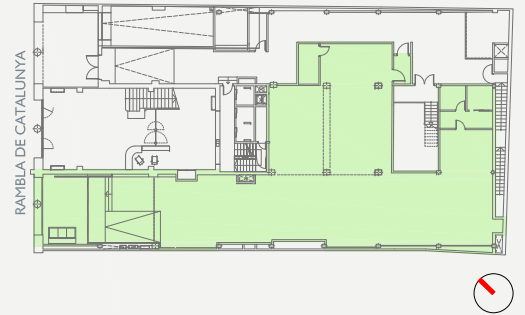


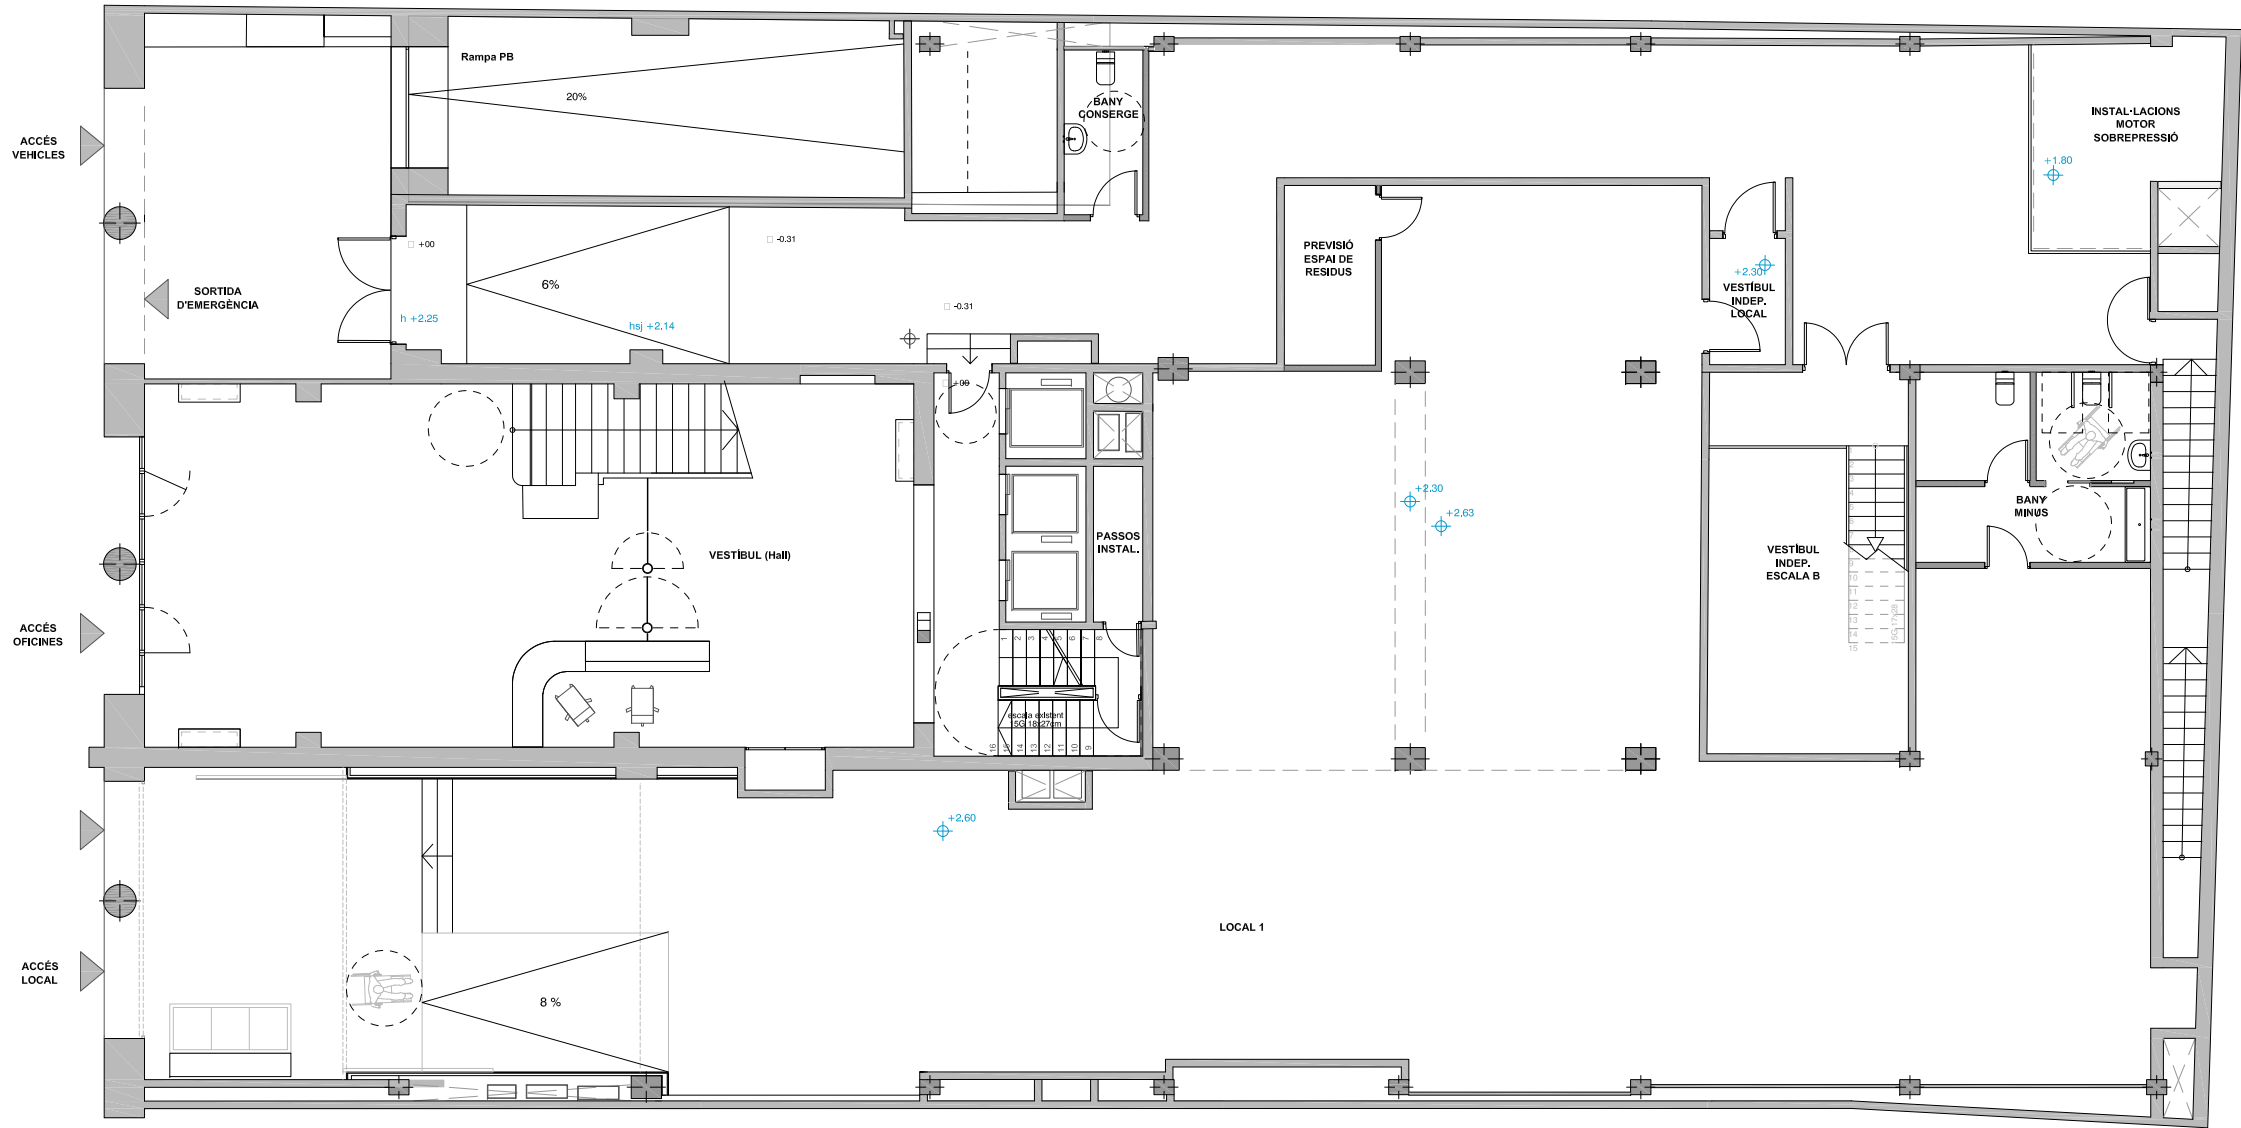

/ abril 2025 / CO1014_10

LOCAL: 1014.1001.0001
LOCAL:

Planta Baixa / Local 1
Planta Baja / Local 1

ESCALA :
1 / 150 (Din A3)