


CARRER ARAGÓ

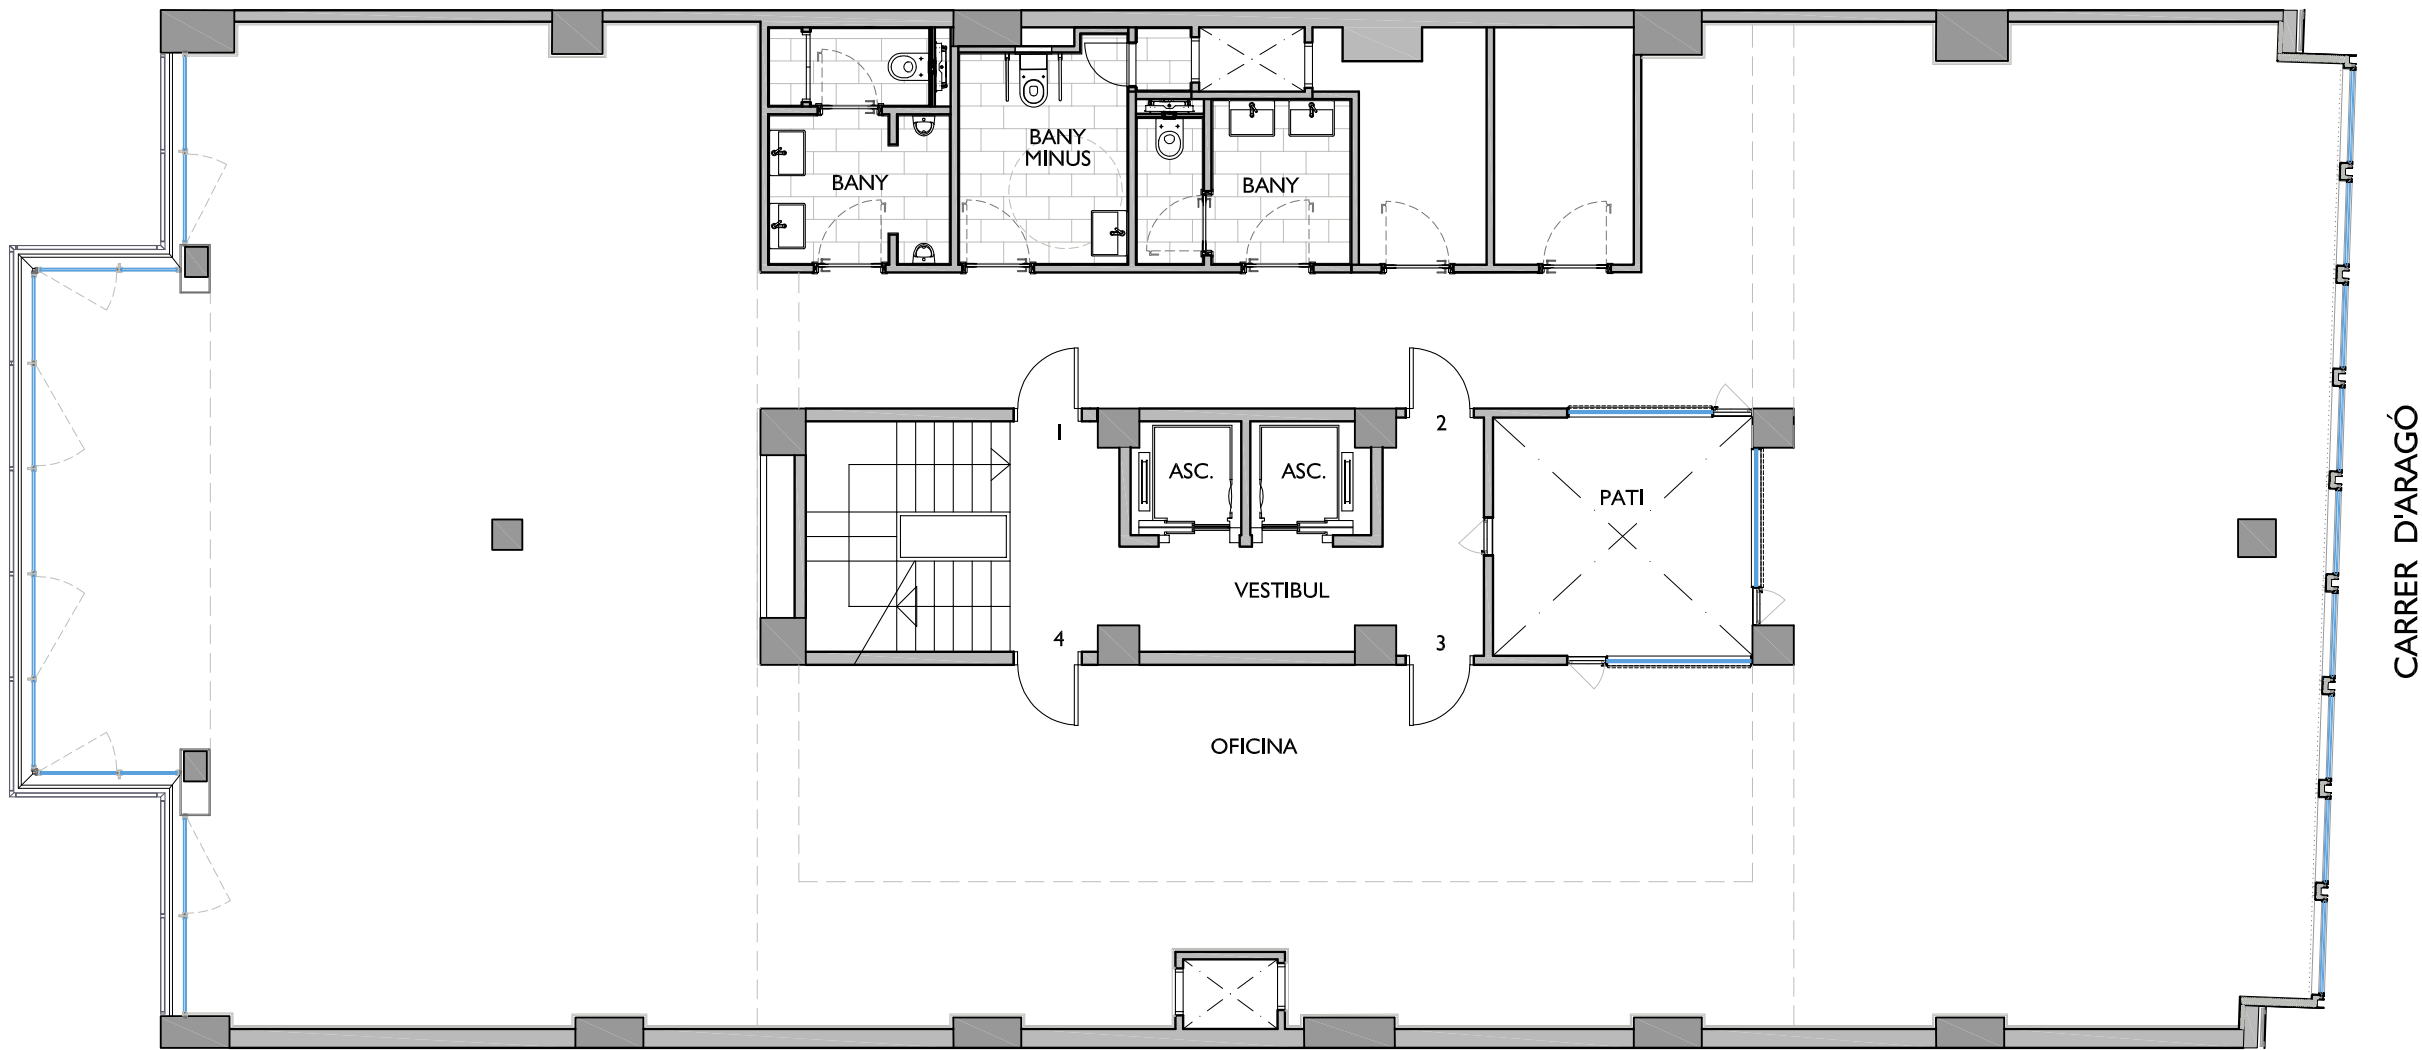

CARRER D'ARAGÓ

/ gener 2025 / PO135006D

OFICINA:
OFICINA:

1350.2001.0601

Escala A / Planta 6 / Portes 1-2-3 i 4
Escalera A / Pl. 6 / Puertas 1-2-3 y 4

ESCALA :

1 / 100 (Din A3)

